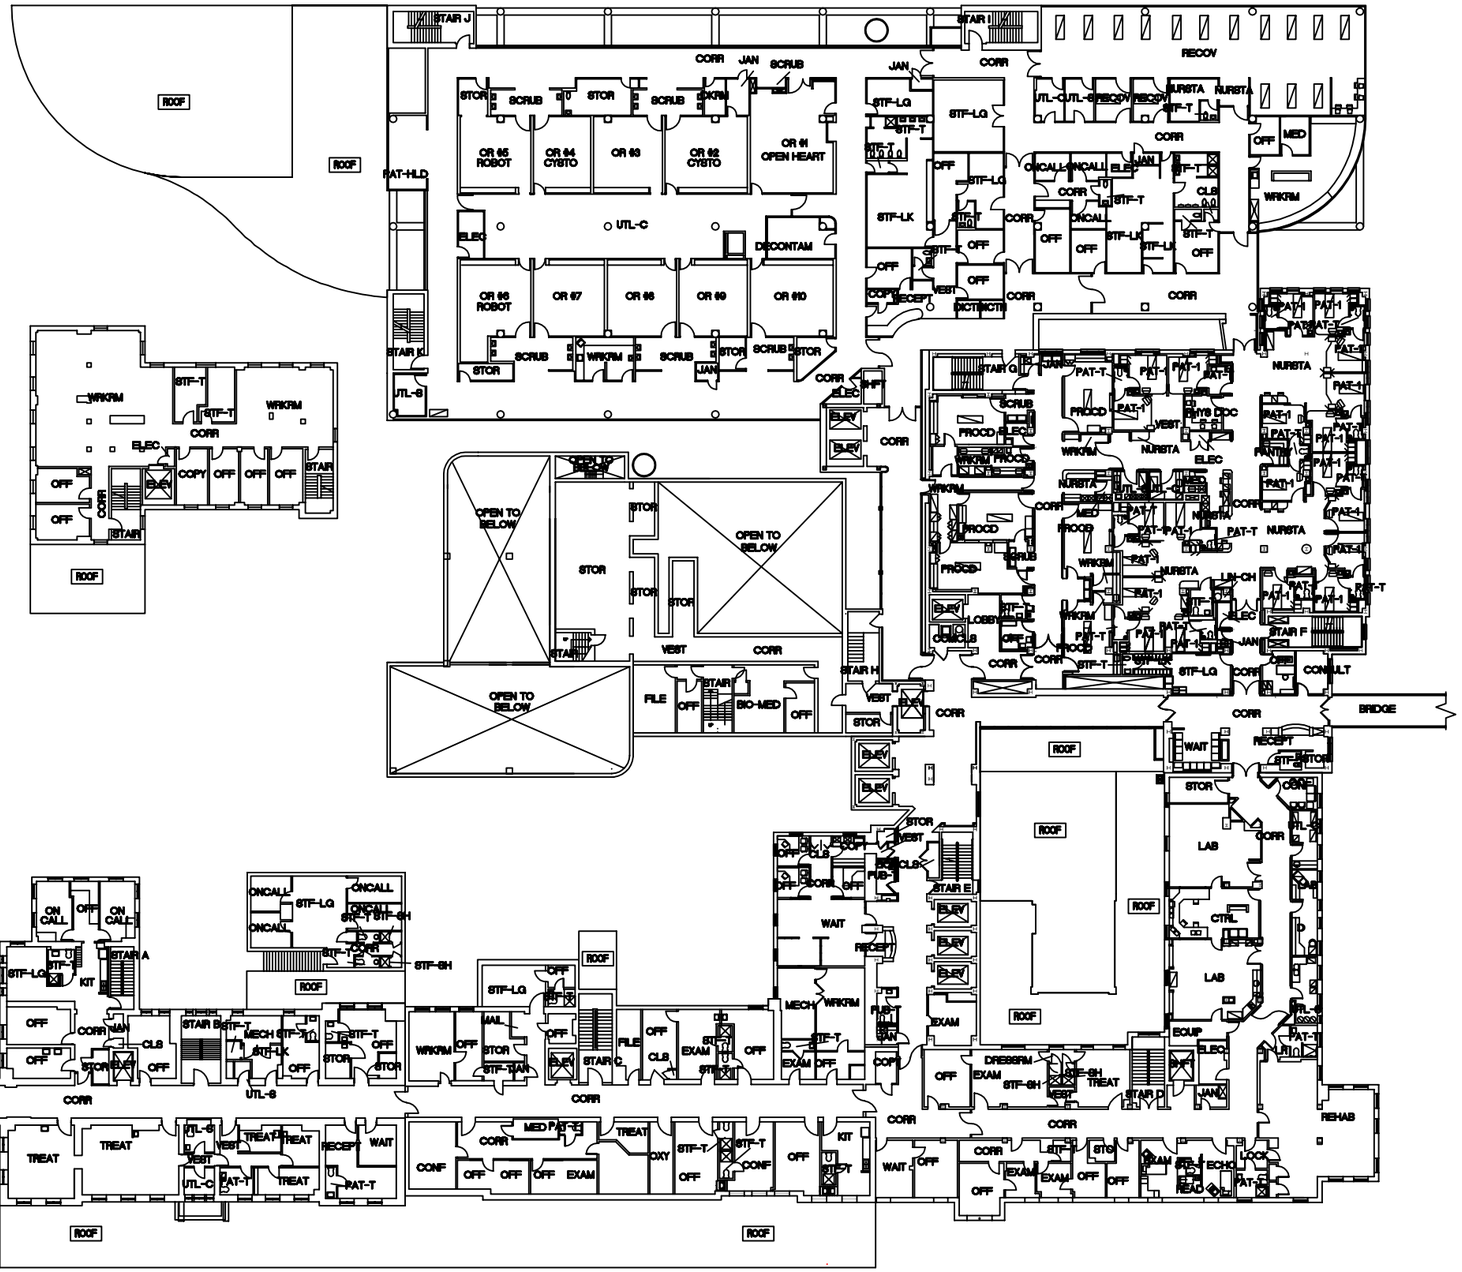

SECOND FLOOR LEVEL

NO SCALE

WARNING: IT IS A VIOLATION OF THE NEW YORK STATE EDUCATION LAW FOR ANY PERSON TO ALTER THIS DRAWING UNLESS HE/SHE IS ACTING UNDER HIS DIRECT SUPERVISION & ANY ALTERED DRAWING MUST BE MARKED AS ALTERED BY AND ALTERATIONS MADE MUST BE OUTLINED WITH A DESCRIPTION, DATE, SEAL, AND SIGNATURE

chianis anderson architects
84 Court Street
7th Floor
Binghamton , New York 13901
607.772.1701 voice
607.772.1129 fax
www.chianisanderson.com

Professional Seal:

Professional Seal:

Consultant

Project Key

Revisions

Number	Description	Date

Project Title

Saint Mary's HEALTH SYSTEM

Master Floor Plans
With Room Names
56 Franklin St
Waterbury, Connecticut

Drawn By:	Reviewed By:	Date:	Project No.:
xxx	xxx	2015.01.01	00.000

Sheet Title

Second Floor Level

Sheet Number

2.A.1

© 2015 Chianis & Anderson Architects, PLLC