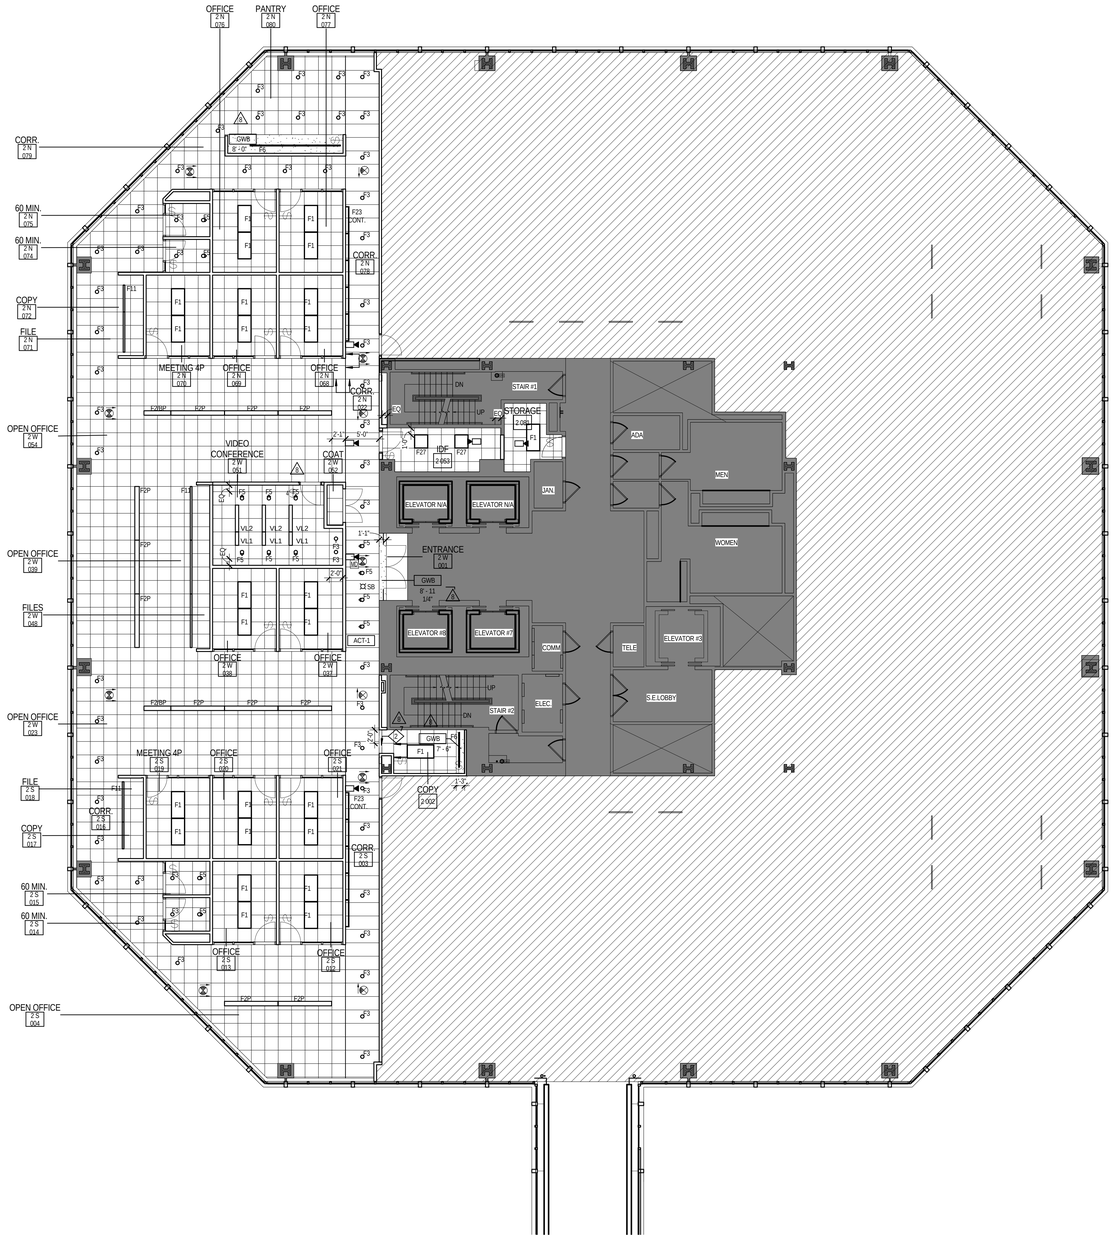

REFLECTED CEILING PLAN KEY NOTES

1. PROVIDE ALT PRICING FOR SEAMLESS BACKDROP PROJECTION SCREEN ON WEST.
2. SEE DETAIL 11/A-920.00 FOR GWT & ACT TRANSITION

REFLECTED CEILING PLAN NOTES

FOR ADDITIONAL NOTES AND LEGENDS, REFER TO SHEET A-002.

1. TYPICAL CEILING HEIGHT IS 9'-0"A.F.F., U.O.N.
2. CENTER ALL LIGHT FIXTURES, SPRINKLER HEADS AND OTHER DEVICES IN ACOUSTICAL CEILING TILE, U.O.N.
3. CENTER ACOUSTICAL GRID IN SPACE U.O.N.
4. LOCATE DRYWALL CONTROL JOINTS EVERY 20'-0" IN GYPSUM BOARD CEILING. ALIGNCONTROL JOINT WITH CORNER OF WALL(S) ANDOR CENTERLINE OF COLUMN.
5. CONFIRM WITH ARCHITECT, EXACT LOCATION, PENDANT LENGTH AND FINAMOUNTING HEIGHT FOR ALL SUSPENDED LIGHT FIXTURES.
6. TYPICAL GWB CEILING FINISH P-11, U.O.N. CEILING/WALL PAINT FINISH TRANSITIONS TO OCCUR ONLY AT AN INSIDE CORNER. NO TAPE LINES OR OUTSIDE CORNER FINISTRANSITIONS. REVIEW FINISH TRANSITIONS WITH ARCHITECT IN FIELD PRIOR TO FINAPAINTING.
7. GWB HEADERS AT DEMOUTABLE PARTITIONS TO BE 8'-11 1/4"" U.O.N.
8. ALL 2X2 CEILING TILES ARE ACT-2, U.O.N.

1 REFLECTED CEILING PLAN - LEVEL 2
1/8" = 1'-0"

9/18/2014 12:13:55 PM

Key Plan

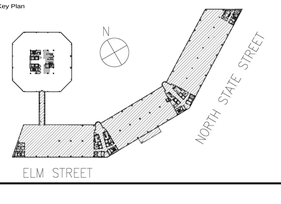

Professional Seals

Project Scope
DELOITTE STAMFORD

Prepared for
Deloitte Stamford
695 E. Main Street
Stamford, CT 06904

Contract No: 13.07062.00

Deloitte.
695 E. Main Street
Stamford, CT 06904

1065 Avenue of The Americas, 6th Floor
New York, NY 10018
Voice: I 212 I 741 - 1200
Fax: I 212 I 633 - 1163
hok.com

In Association with

JACOBS KLINGSTUBBINS
Jacobs KlingStubbins
MEPF Engineers
2301 Chesnut Street
Philadelphia, PA 19103
Voice: I 215 I 569 - 2900
Fax: I 215 I 569 - 5963
Jacobs.com

LIGHTING WORKSHOP
Lighting Workshop
Lighting Consultant
20 Jay Street, Suite 500
Brooklyn, NY 11201
Voice: I 212 I 796 - 6510
Fax: I 212 I 796 - 2072
ltgworkshop.com

No.	Issue Description	Date

No.	Revision Description	Date
1	SCHEMATIC DESIGN	2014.01.10
2	DESIGN DEVELOPMENT	2014.02.28
3	EARLY BID PACKAGE	2014.04.02
4	PROGRESS SET	2014.04.15
5	ISSUE FOR BID	2014.04.22
6	ISSUE FOR PERMIT	2014.04.28
7	ADDENDUM #1	2014.05.12
8	BULLETIN #2	2014.06.09

Drawn by: Author Reviewed by: Checker

Project No: 13.07062.00

Sheet Titles:

REFLECTED CEILING PLAN PARTIAL 2ND FLOOR

Original drawing is 36" x 48". Scale entities accordingly if reduced

Sheet Number:

A-302.00

Sheet of